Existing Front Elevation

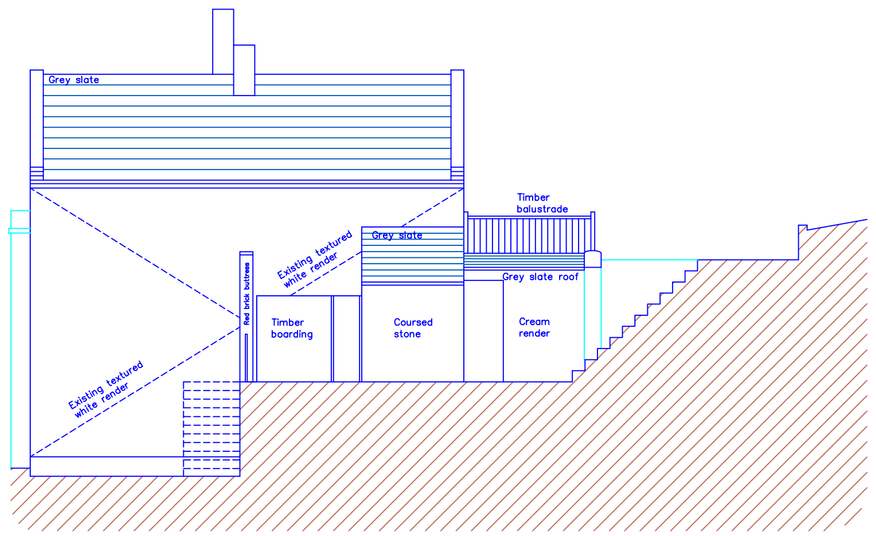

Existing Side Elevation

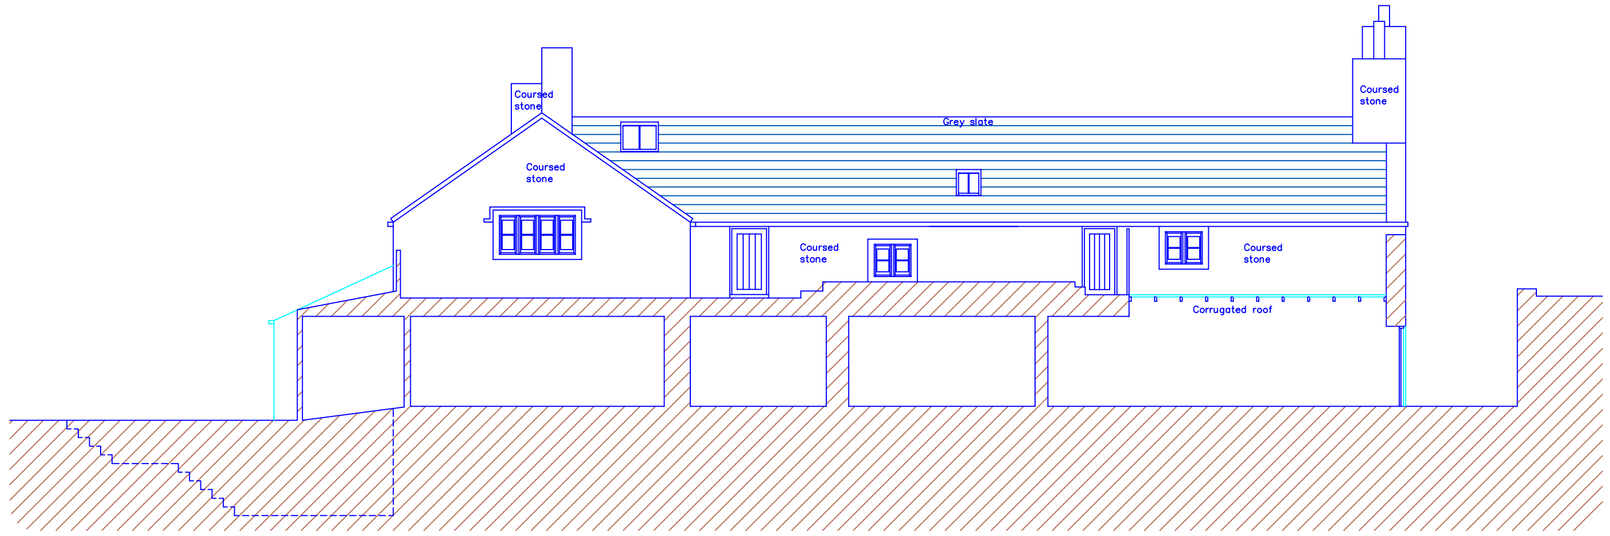

Existing Rear Elevation

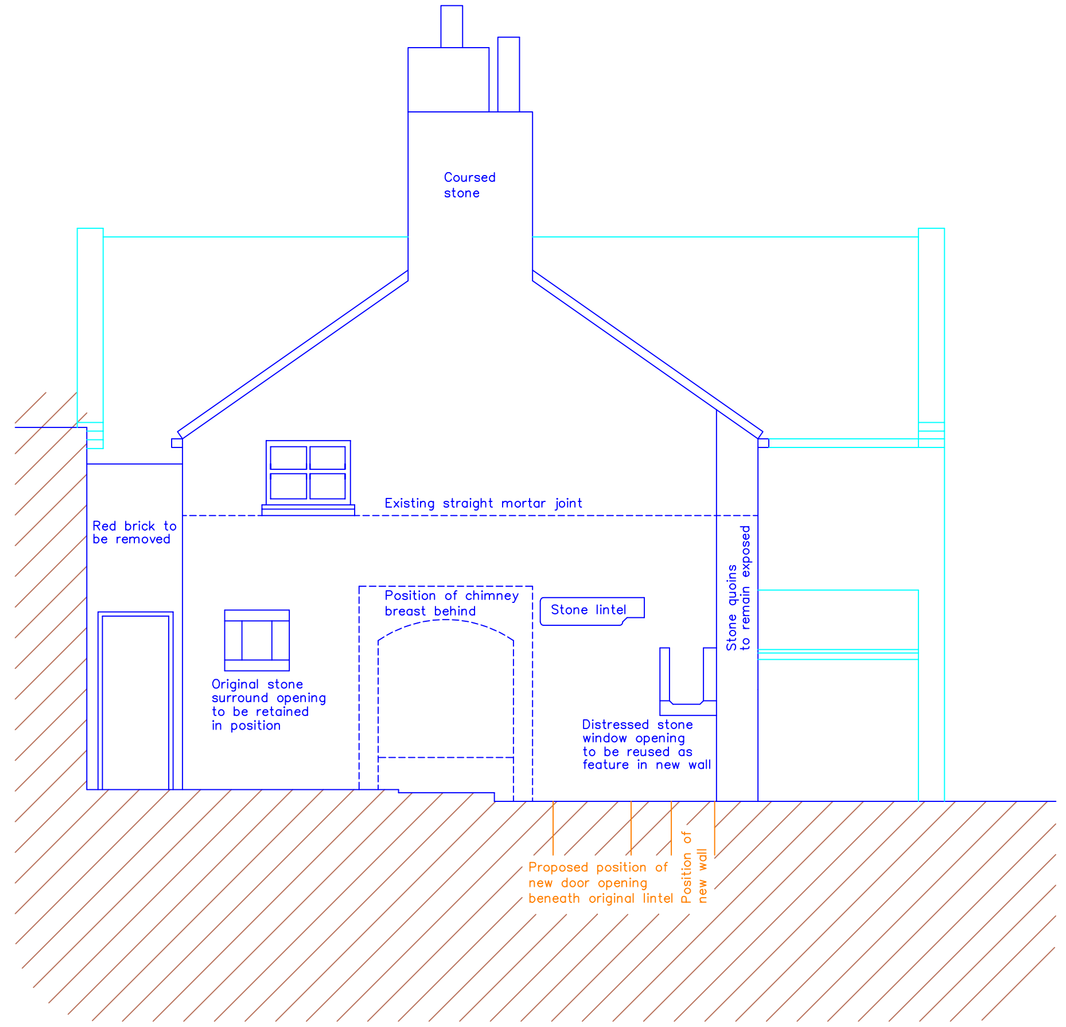

Existing Side Elevation

0 1 2 3 M scale 1:50 @ A1

0 2 4 6 M scale 1:100 @ A1

MW7 Garage demolished and features uncovered

This drawing and design concept is the property of PPY design. It should not be reproduced without written permission

2 Helmshore Road, Holcombe Village
Ramsbottom, Lancashire BL8 4PA
Gary Dearden BA(hons) DipArch RIBA
gary@ppy-design.co.uk www.ppy-design.co.uk
T 01706 822731 M 07712 669482

scale 1:100 and 1:50@ A1
March 2018

The Rake Inn
Blackstone Edge Old Road
Littleborough
OL15 0JX

mw7-02 Existing Elevations

PPY design Ltd