Proposed Front Elevation

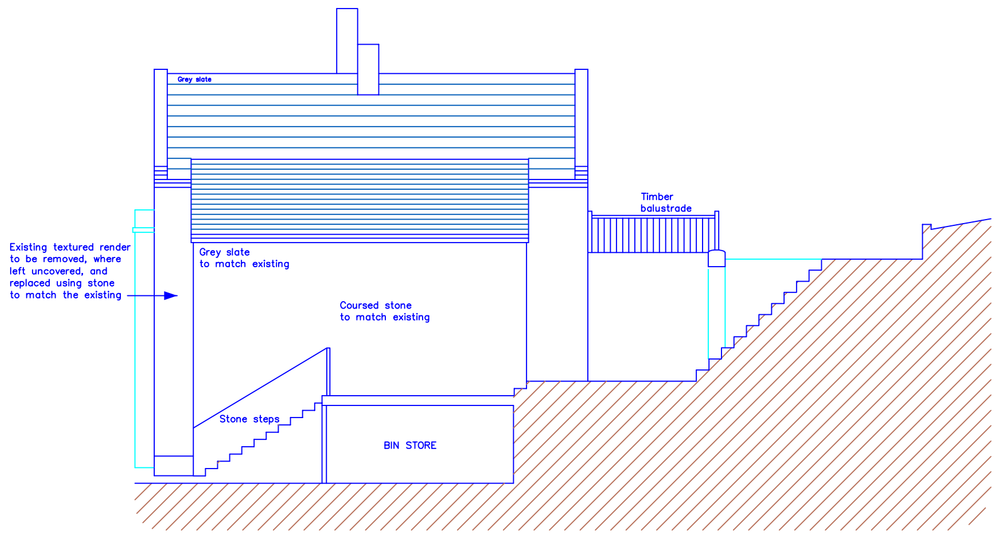

Proposed Side Elevation

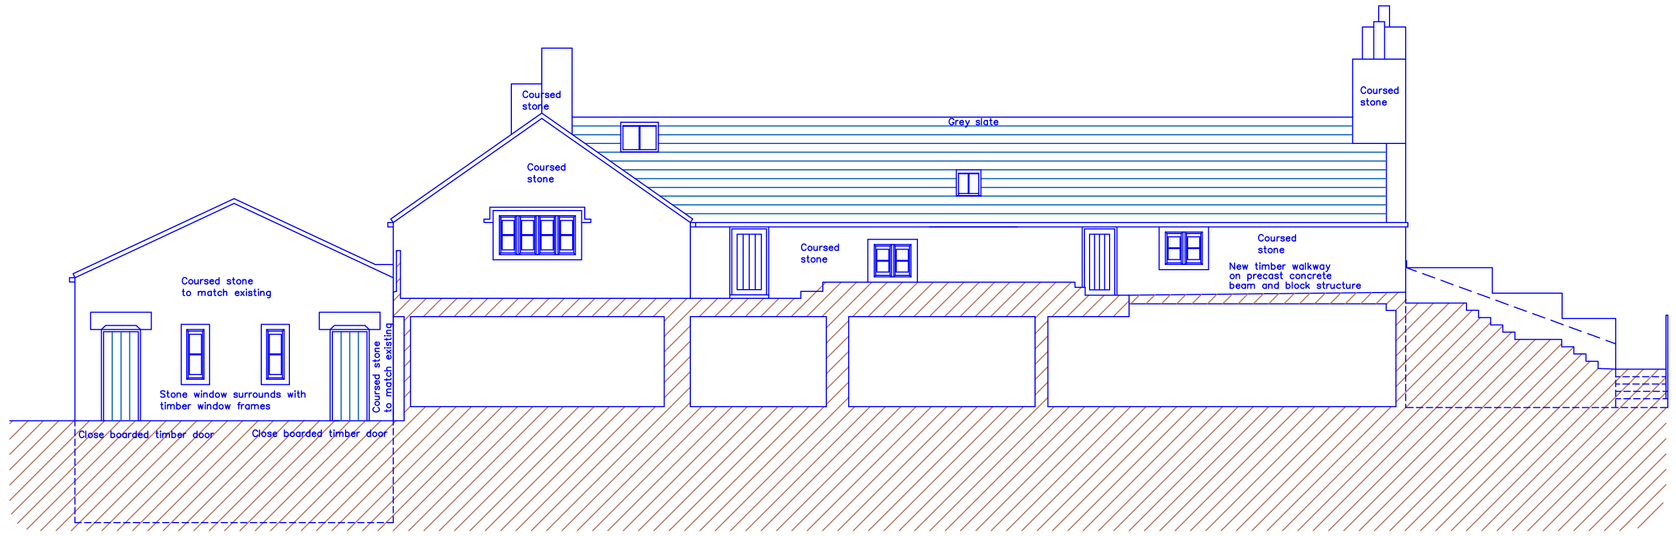

Proposed Rear Elevation

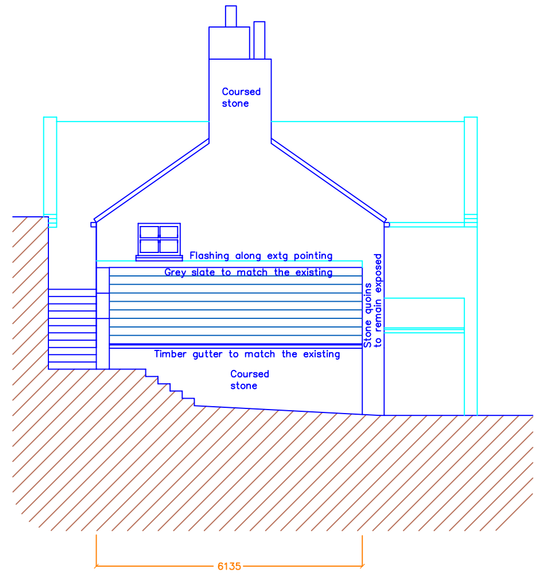

Proposed Side Elevation

This drawing and design concept is the property of PPY design. It should not be reproduced without written permission

0 1 2 3 4 5 6 m

The Rake Inn
Blackstone Edge Old Road
Littleborough
OL15 0JX

scale 1:100@ A1
March 2018

mw7-04

Proposed Elevations

PPY design Ltd

2 Helmshore Road, Holcombe Village
Ramsbottom, Lancashire BL8 4PA
Gary Dearden BA(hons) DipArch RIBA
gary@ppy-design.co.uk www.ppy-design.co.uk
T 01706 822791 M 07712 669482